Ground Floor Plan

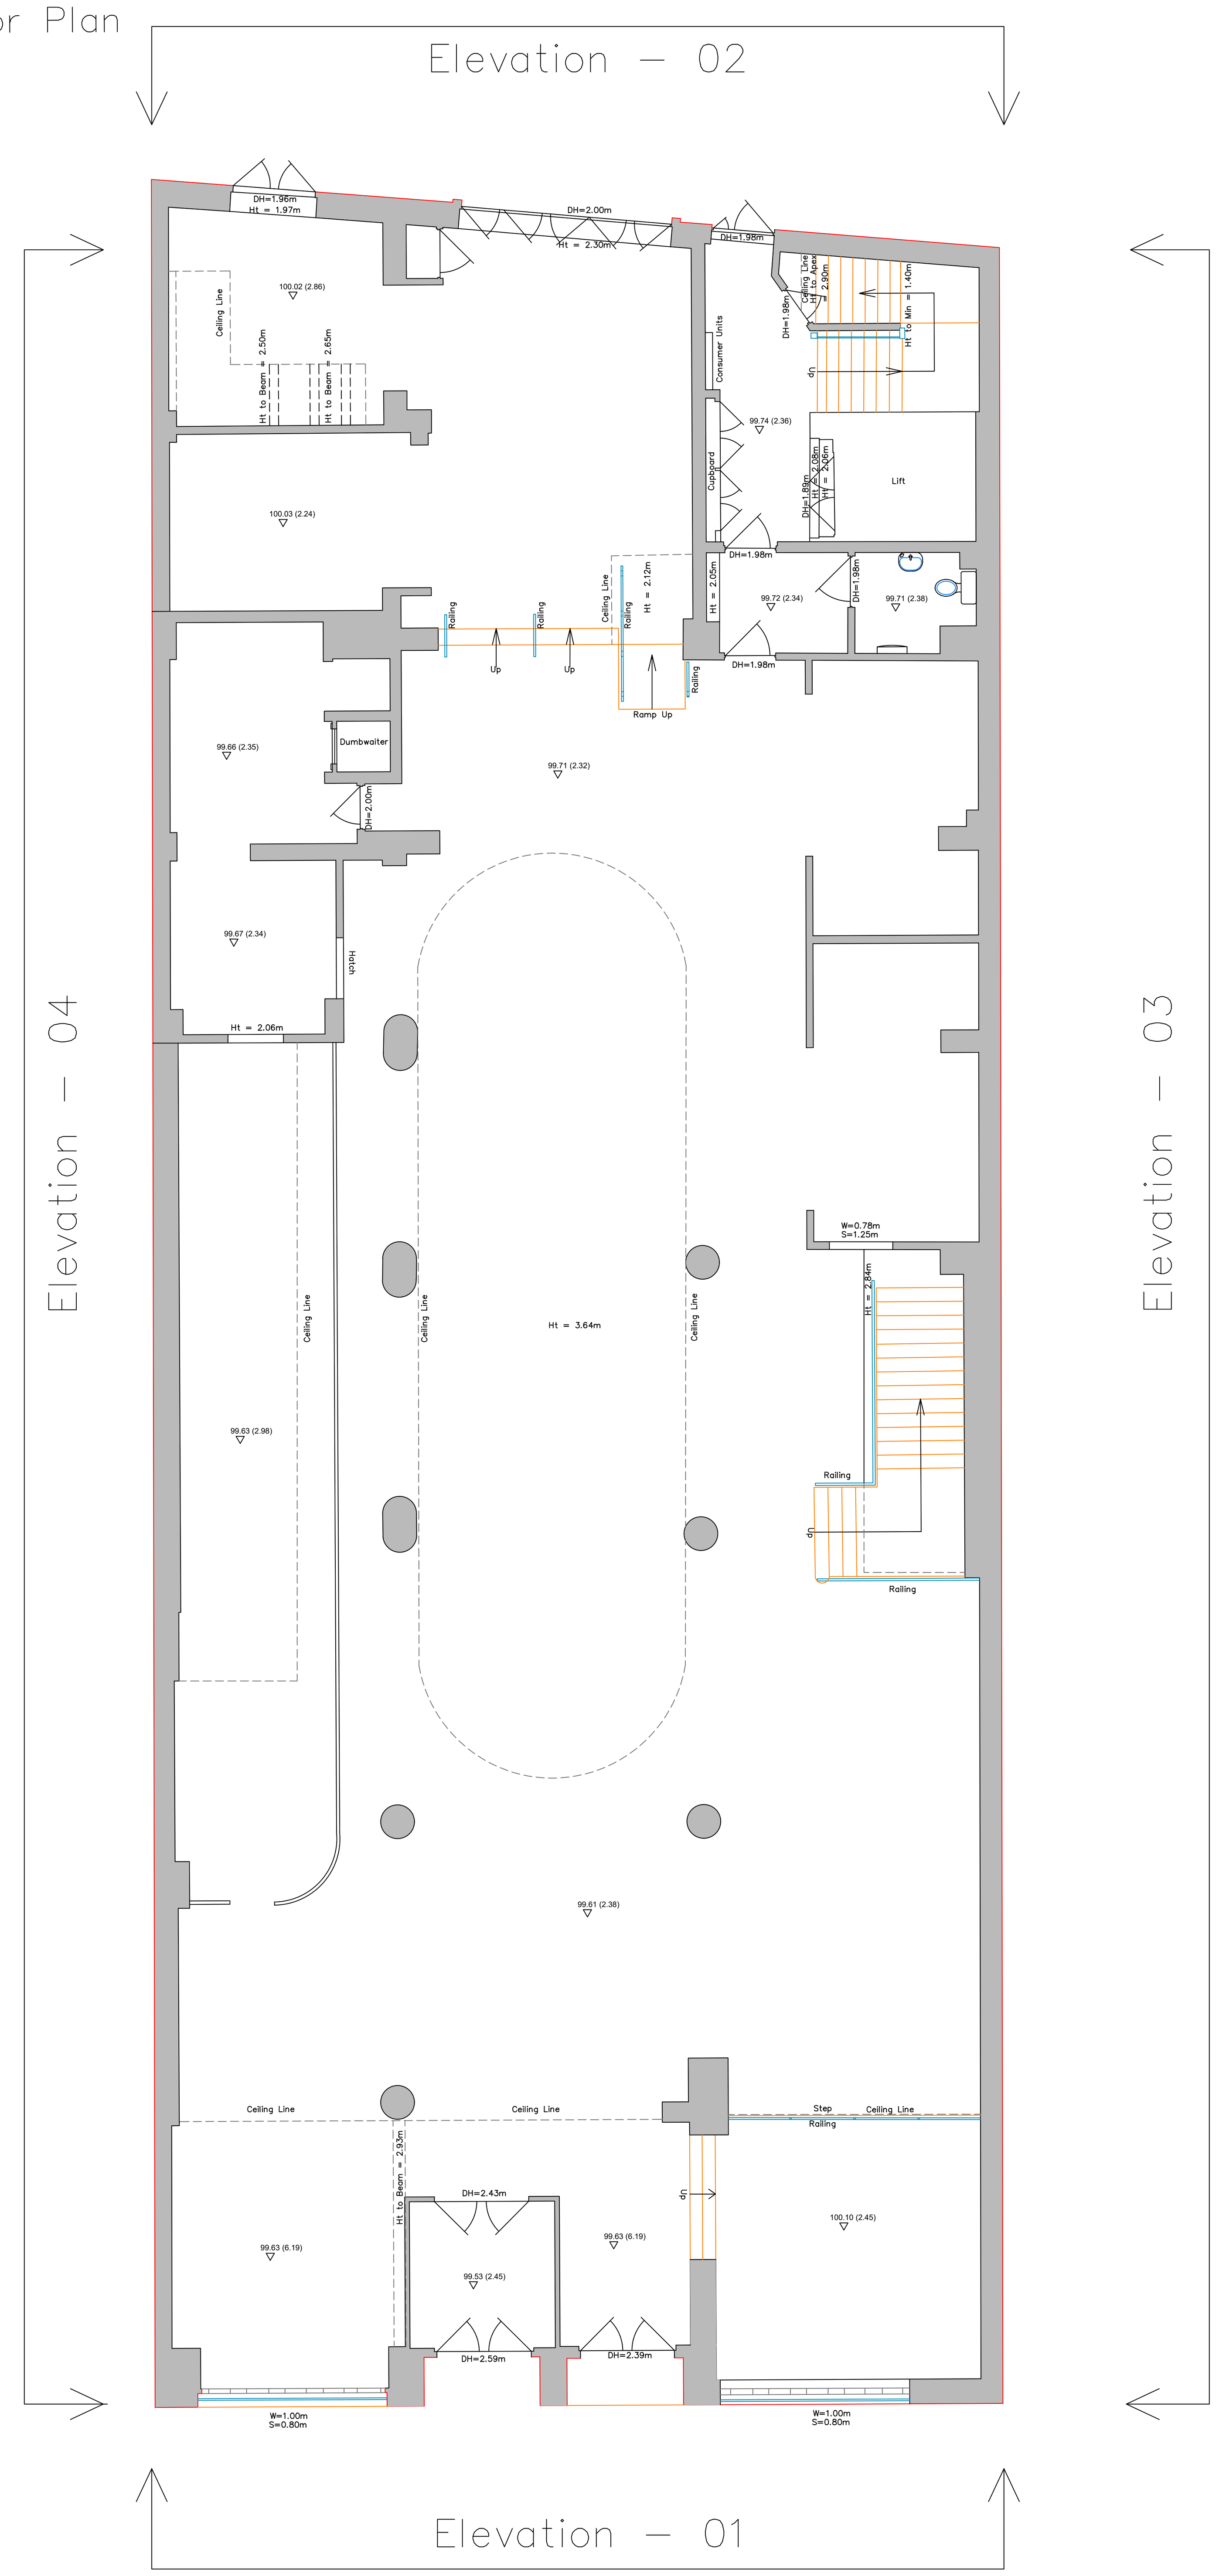

First Floor Plan

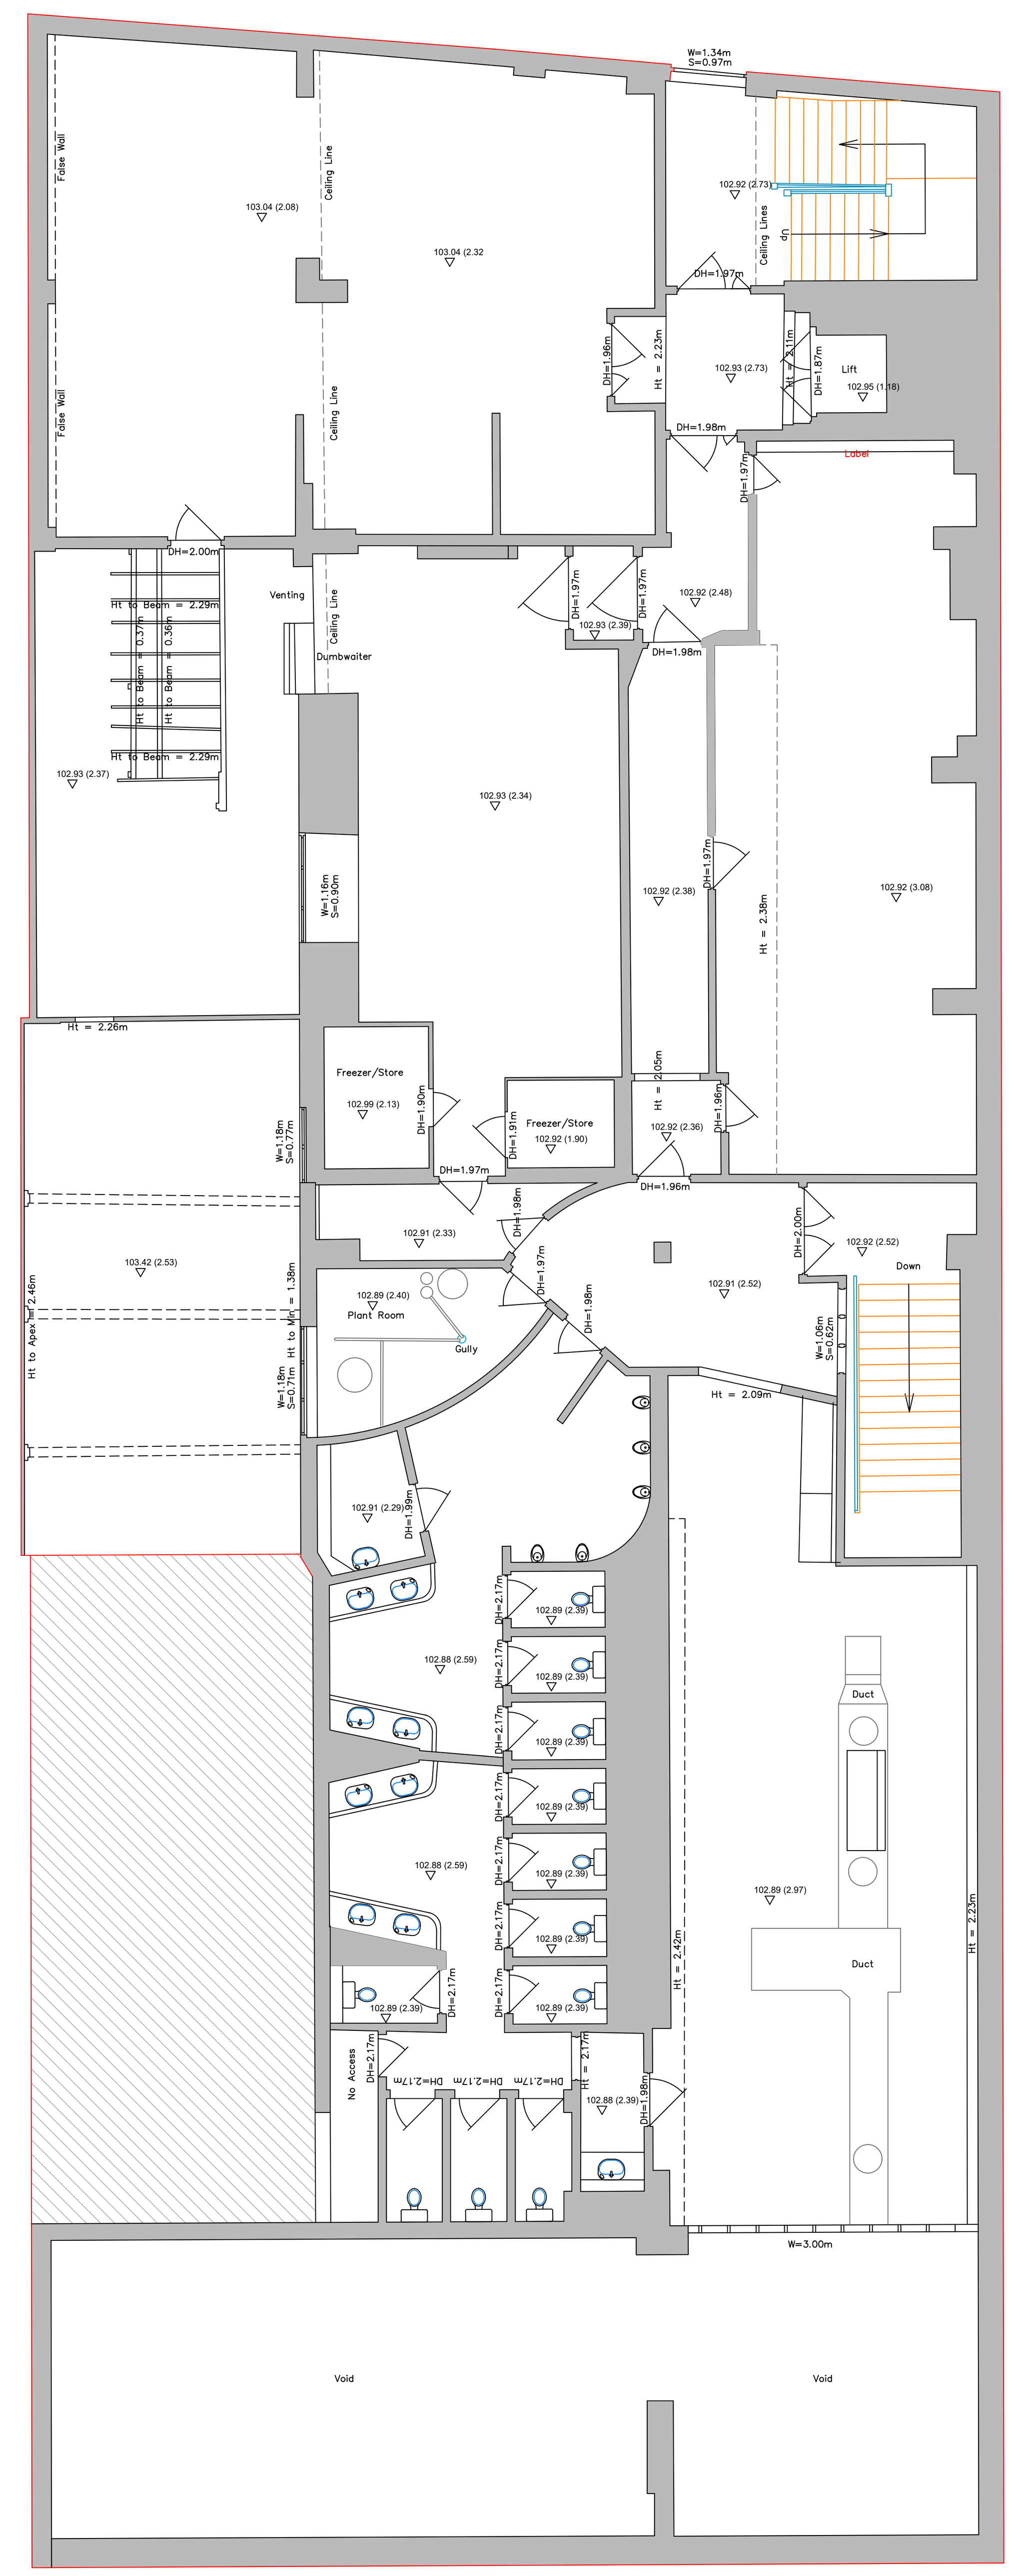

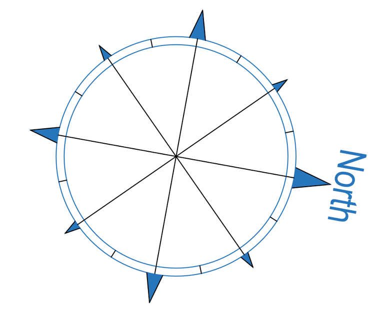

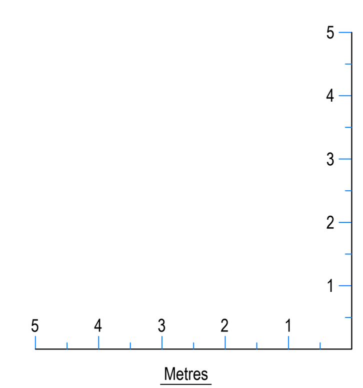

Location
25–29 Alcester Road, Brandwood

Requirement
Measured Building Survey
Sheet 1 of 2

Client
MIA Property Group

Notes
Position & level fixed to arbitrary grid. Scale factor value 1 applied.
All dimensions should be checked on site prior to construction.
Where invert levels are shown, depths/pipe sizes have been obtained witout entry.
This drawing is subject to Copyright and should not be duplicated or altered without the consent of William Morris Surveys Limited or the 'Client'.

Reference	Scale
2404–132	1:100@A1
Initial	**Date**
CM	06/05/24

Legend

BH Bore Hole
BT BT Cover
BO Bollard
BP Block Paving
CAB Cabinet
CB Collapsible Bollard
CTV Cable TV Cover
DK Drop Kerb
DP Down Pipe
DPC Damp Proof Course
EL Eaves Level
EP Electricity Pole
ER Earth Rod
FB Flower Bed
F–BW Barbed Wire Fence
F–CB Close Boarded Fence
F–CL Chain Link Fence
F–KR Knee Rail
F–H Herrace Fence
F–MR Metal Railings
F–PI Picket Fence
F–PR Post & Rail Fence
F–PW Post & Wire Fence
F–P Pallisade Fence
FH Fire Hydrant
FL Finish Level
GT Gate
GY Gully
I–B Illuminated Bollard
IC–C Inspection Chamber (Combined)
IC–F Inspection Chamber (Foul)
IC–S Inspection Chamber (Surface Water)
KI Kerb Inlet
LP Lamp Post
MH–C Manhole (Combined)
MH–F Manhole (Foul)
MH–S Manbhole (Surface Water)
NP Name Plate
PM Parking Meter
PO Post
SCB Signal Control Box
SP Sign Post
SV Stop Vavle
SVG Stop Valve (Gas)
TAC Tactile Paving
TP Telegraph Pole
TS Traffic Signal
UL Up Light
>150> Flow Direction & Pipe Size

Symbols & Hatches

Building
Concrete
Shrubs/Vegetation
Block Paving
Wall
Spot Level
Survey Station
Tadpole (Bank Detail)
Tree (to scale) & Height

Line Types

Block Paving
Change of Surface
Concrete
Sewer (Foul)
Sewer (Surface)
Sewer (Combined)
Fence (Close Boarded)
Fence (Chain Link)
Fence (Post & Rail)
Fence (Post & Wire)
Fence (Metal Railings)
Overhead Cable
Vegetation

Survey Control

Revision Notes

William Morris Surveys Limited
17 Lees Lane
South Normanton
Alfreton
Derbyshire
DE55 2AD

Office. 0800 002 5517
www.williammorrissurveys.co.uk

William Morris Surveys